| CELL NUMBER | CELL NAME | YEAR OF CONSTRUCTION | LEACHATE SYSTEM | COVER | LINER | LANFILL GAS SYSTEM | STATUS |
|---|---|---|---|---|---|---|---|
| 1 | BURY PIT | 1973 | NONE | FINAL | NC | NO | CLOSED |
| 2 | BURY PIT | 1973/1974 | NONE | FINAL | NC | NO | CLOSED |
| 3 | CELL 2 | 1974 | NONE | FINAL | NC | NO | CLOSED |
| 4 | CELL 3 | 1975 | NONE | FINAL | NC | NO | CLOSED |
| 5 | CELL 4 | 1975 | RETRO FIT | FINAL | NC | NO | CLOSED |
| 6 | CELL 5 | 1976 | RETRO FIT | FINAL | NC | NO | CLOSED |
| 7 | CELL 6 | 1976 | RETRO FIT | FINAL | NC | NO | CLOSED |
| 8 | CELL 7 | 1976 | RETRO FIT | FINAL | NC | NO | CLOSED |
| 9 | CELL 8 | 1977 | RETRO FIT | FINAL | NC | NO | CLOSED |
| 10 | CELL 9 | 1978 | RETRO FIT | FINAL | NC | NO | CLOSED |
| 11 | CELL 10 | 1978 | NONE | FINAL | NC | NO | CLOSED |
| 12 | 1979 CELL 11 | 1979 | RETRO FIT | FINAL | NC | YES | CLOSED |
| 13 | CELL B | 1987 | RETRO FIT | FINAL | NC | YES | CLOSED |
| 14 | 1986 CELL | 1986 | NONE | FINAL | NC | YES | CLOSED |
| 15 | 1987 CELL | 1987 | FULL | FINAL | NC | YES | CLOSED |
| 16 | 1988 CELL | 1988 | FULL | FINAL | NC | YES | CLOSED |
| 17 | 1988 CELL EXTENSION | 1988 | FULL | FINAL | NC | YES | CLOSED |
| 18 | 1989 CELL | 1989 | FULL | INTERMEDIATE | NC | NO | OPEN |
| 19 | 1990 CELL | 1990 | FULL | FINAL | NC | YES | CLOSED |
| 20 | 1991 CELL | 1991 | FULL | INTERMEDIATE | NC | NO | OPEN |
| 21 | 1992 CELL | 1992 | FULL | INTERMEDIATE | NC | NO | OPEN |
| 22 | 1992/1993 WET WEATHER CELL | 1992/1993 | RETRO FIT | FINAL | NC | YES | CLOSED |
| 23 | CELL A | 1985 | RETRO FIT | FINAL | NC | YES | CLOSED |
| 24 | 1993 CELL | 1993 | RETRO FIT | FINAL | NC | YES | CLOSED |
| 25 | 1993 CELL | 1993 | FULL | INTERMEDIATE | NC | NO | OPEN |
| 26 | 1994 CELL | 1994 | FULL | INTERMEDIATE | NC | NO | OPEN |
| 27 | 1997 CELL | 1997 | FULL | INTERMEDIATE | NC | NO | OPEN |
| 28 | 2002 CELL | 2002 | FULL | INTERMEDIATE | NC | NO | OPEN |

# APPENDIX `D'
# TO ENVIRONMENT ACT
# LICENCE NO. 3081

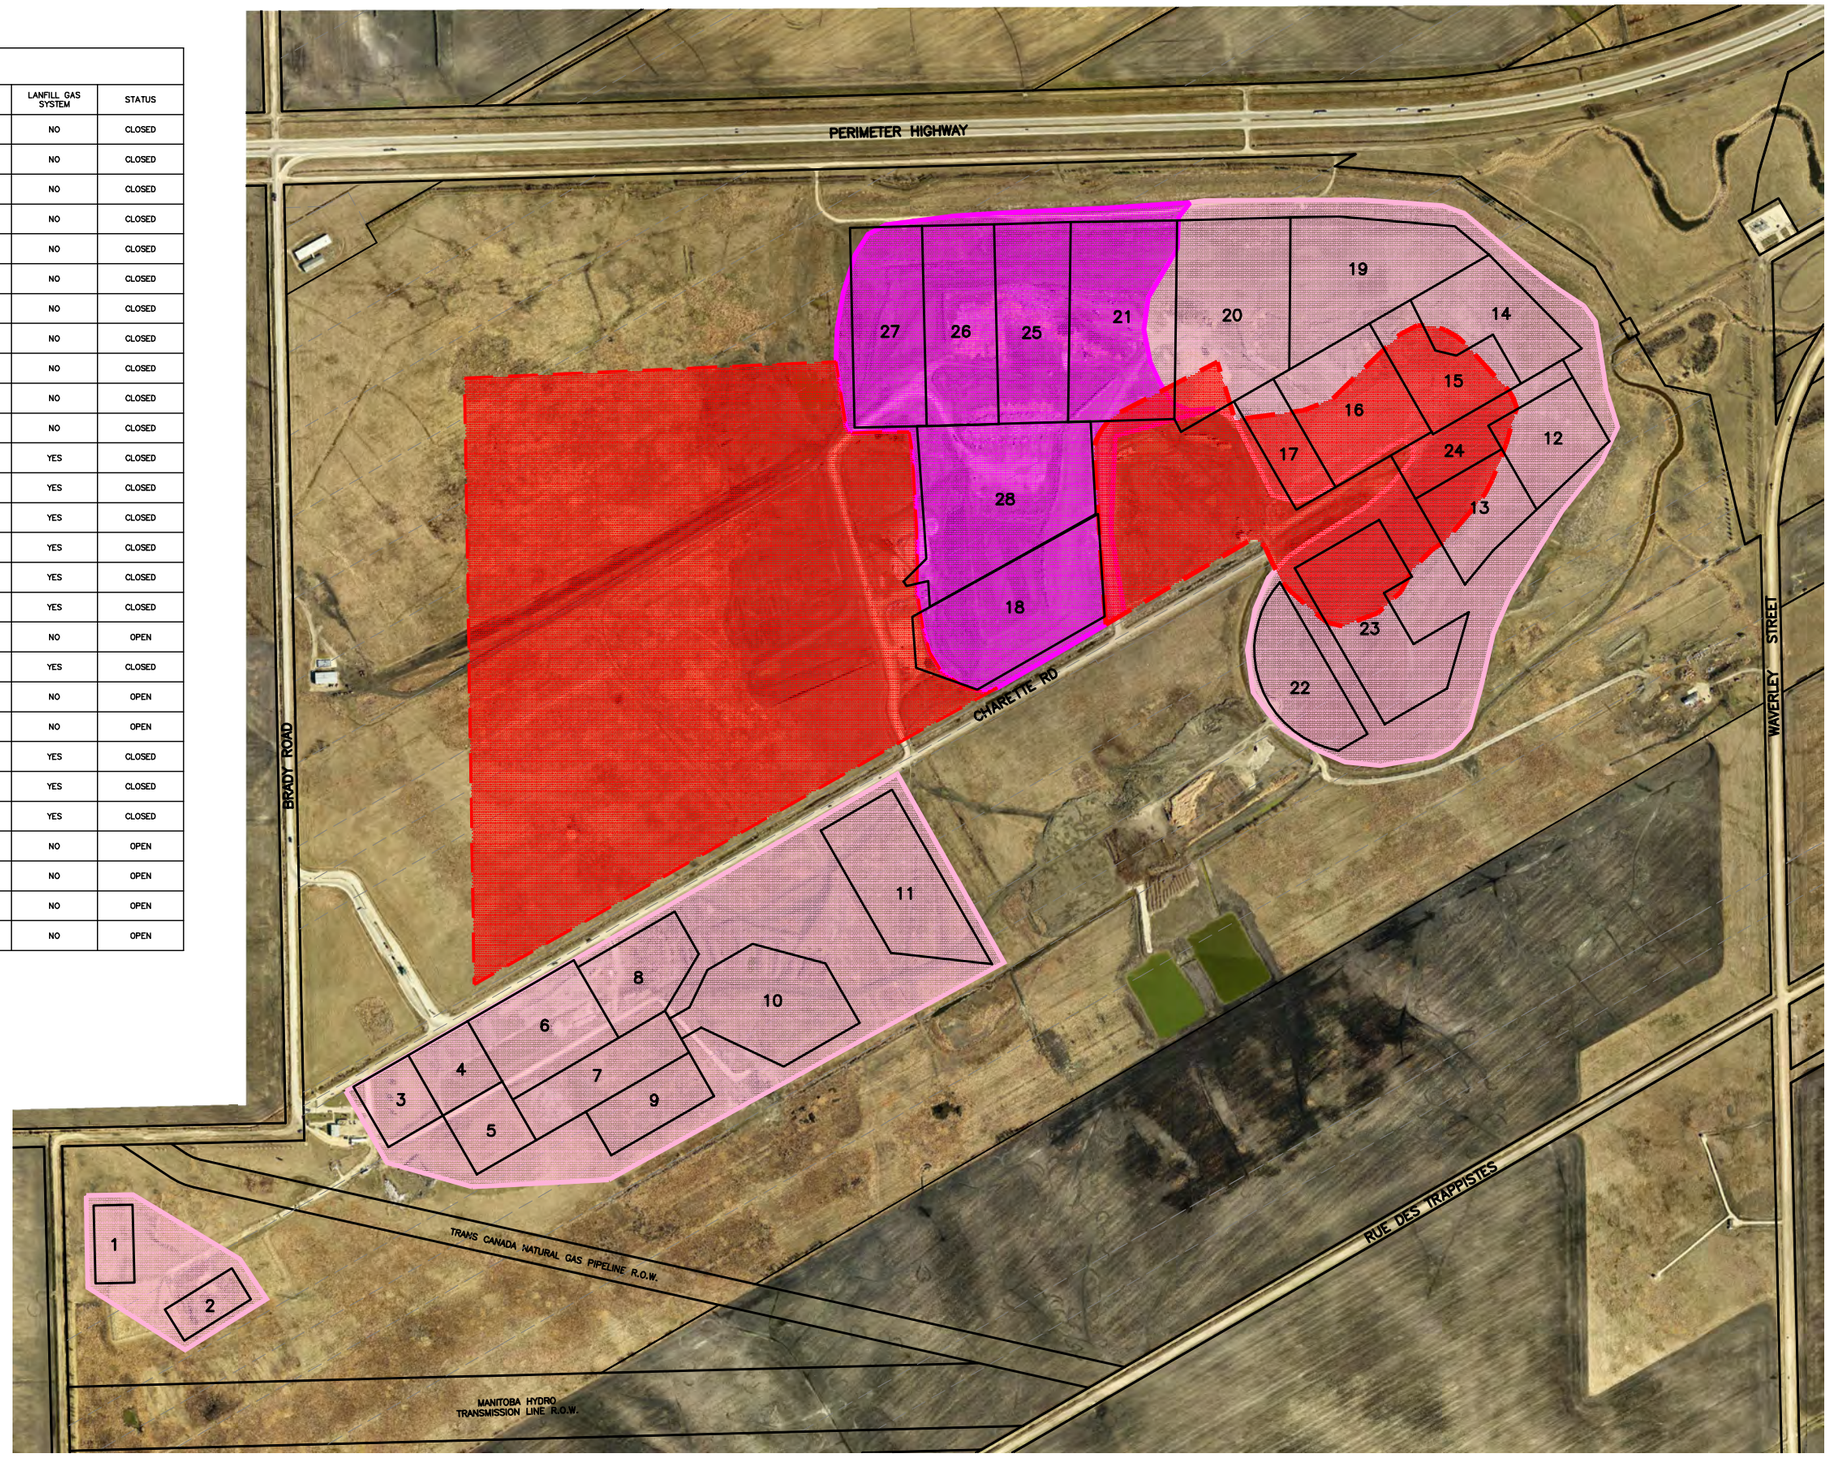


NC = NATURAL CLAY LINER

- CLOSED LANDFILL
- CURRENT LANDFILL
- FUTURE LANDFILL

METRIC
WHOLE NUMBERS INDICATE MILLIMETRES
DECIMALIZED NUMBERS INDICATE METRES

**WARNING**

IF POWER EQUIPMENT OR EXPLOSIVES ARE TO BE USED FOR EXCAVATION ON THIS PROJECT THE CONTRACTOR MUST:

1) NOTIFY THE GAS COMPANY OF THE PROPOSED LOCATION OF EXCAVATION.

2) TAKE PRECAUTION TO AVOID DAMAGE TO GAS COMPANY INSTALLATIONS.

SEE PROVINCIAL REGULATION 210/72 FOR DETAILS

LOCATION APPROVED
UNDERGROUND STRUCTURES

SUPV. U/G STRUCTURES COMMITTEE _____ DATE _____

NOTE:

LOCATION OF UNDERGROUND STRUCTURES AS SHOWN ARE BASED ON THE BEST INFORMATION AVAILABLE BUT NO GUARANTEE IS GIVEN THAT ALL EXISTING UTILITIES ARE SHOWN OR THAT THE GIVEN LOCATIONS ARE EXACT. CONFIRMATION OF EXISTENCE AND EXACT LOCATION OF ALL SERVICES MUST BE OBTAINED FROM THE INDIVIDUAL UTILITIES BEFORE PROCEEDING WITH CONSTRUCTION.

B.M.
ELEV.

COSTRUCTION COMPLETION DATE: YYYY MM DD

| NO. | REVISIONS | DATE | BY |
|---|---|---|---|
| | | | |

| | | | |
|---|---|---|---|
| DESIGNED BY | TK,BR,TS | CHECKED BY | TK,TS |
| DRAWN BY | CJH | APPROVED BY | |
| SCALE: HORIZONTAL | 1:5000 | RELEASED FOR CONSTRUCTION | |
| VERTICAL | | | |
| DATE | 2012 11 23 | DATE | |

PLOT DATE: 2012 11 23

ENGINEER'S SEAL

CONSULTANT DRAWING NUMBER
–

BID OPPORTUNITY: XXX–20XX
CONTRACT NUMBER: X

Winnipeg

**THE CITY OF WINNIPEG**
WATER AND WASTE DEPARTMENT
ENGINEERING DIVISION

BRADY ROAD RESOURCE MANAGEMENT FACILITY

LANDFILL CELL LOCATION PLAN

SHEET 1 OF 1
CITY DRAWING NUMBER
–

FILE PATH: R:\DRAWINGS\SLDWASTE\BRADY\2012 RMF Proposed Land Use\
FILE NAME: cells.dwg