Original

Deposit No. 1321/2006

METRIC

PLAN OF SUBDIVISION
of part of
Frac. N.W. 1/4 Sec. 27 and Frac. N. 1/2 Sec. 28
Twp. 24 Rge. 10 W.P.M.

R.M. OF ALONSA
MANITOBA

SCALE 1:1500

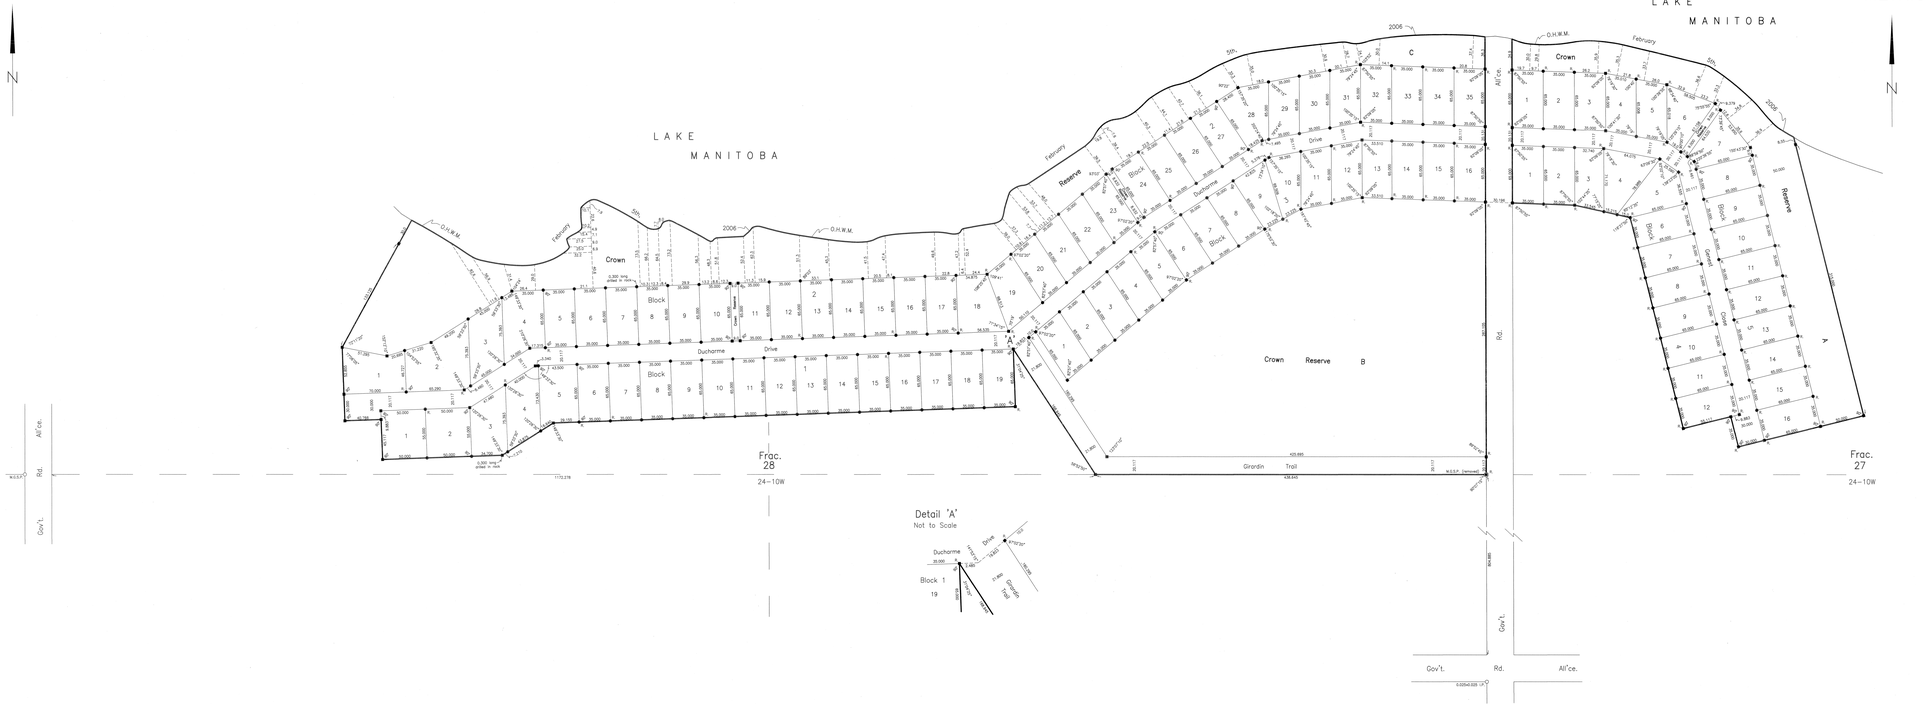

NOTES

All distances are in metres and may be converted to feet by multiplying by 3.28084
Survey monuments found on the ground are described and are shown thus
Iron posts 0.025 x 0.025 x 0.914, marked M.L.S., N.R., are placed at all points shown thus
Iron posts 0.019 x 0.019 x 0.762, marked N.R., are placed at all points shown thus
Iron posts 0.025 x 0.025 x 0.300, are cemented in rock at all points shown thus
Iron posts 0.019 x 0.019 x 0.300, are cemented in rock at all points shown thus
Land affected by the registration of this plan is shown bordered thus
All measurements to the Ordinary High Water Mark of Lake Manitoba are at right angles to the Traverse line unless otherwise shown.
Government Road Allowances shown on this plan are 30.175 metres in perpendicular width

AFFIDAVIT

I, William Lee Morris, of the City of Dauphin, Manitoba Land Surveyor, make oath and say that I did personally superintend the survey represented by this plan, that the survey was made between the dates of February 1st, 2006 and September 29th, 2006 and that the survey and plan are correct and true to the best of my knowledge and belief.

W. Lee Morris
M.L.S.

Sworn to before me at Dauphin
this 4th day of JANUARY A.D. 2007

A Commissioner For Oaths
in and for The Province of Manitoba
My Commission Expires August 10, 2008

APPROVALS

Approved this 2nd day of January A.D. 2007
Director of Surveys

Approved this 2nd day of January A.D. 2007
For Minister of Conservation

This approval is valid for 60 days unless registered
Approved this 25 day of JANUARY A.D. 2007
For Registrar General
Re-approved this day of A.D. 20
For Registrar General

REGISTRATION

Entered and registered in the Portage la Prairie Land Titles Office
this 26 day of JANUARY A.D. 2007
as PLAN No. 45818

for District Registrar

Registration No. 1101128

EXAMINER OF SURVEYS

This Approval is valid for 12 months unless registered.
Approved this 11 day of January A.D. 2007
Examiner of Surveys

Re-approved this day of A.D. 20
Examiner of Surveys

PROVINCE OF MANITOBA
CONSERVATION
SURVEY SERVICES
1007 CENTURY STREET
WINNIPEG MB.

File 2005169
FB. 2684 pge 41-45 & 89-121